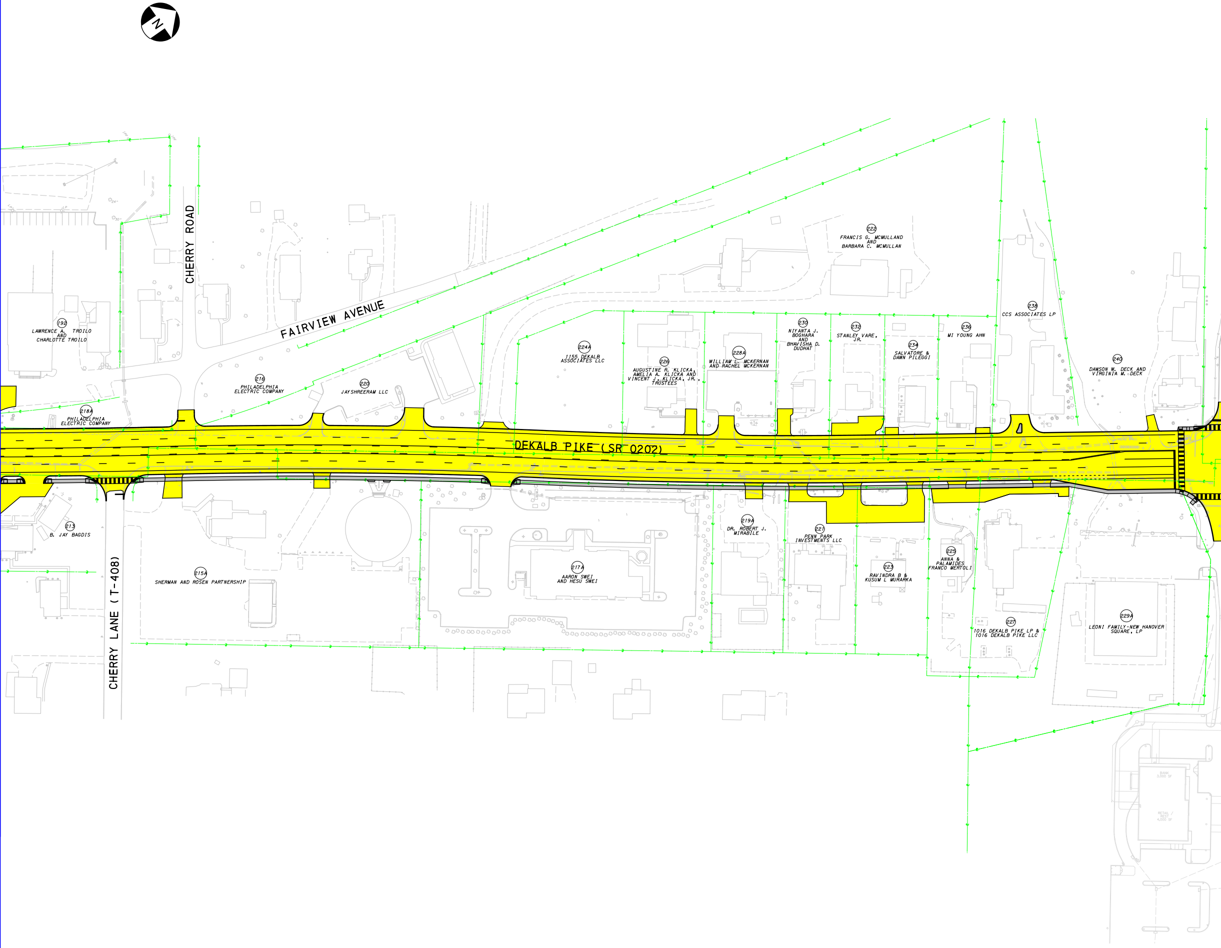
N
CHERRY ROAD
FAIRVIEW AVENUE
DEKALB PIKE (SR 0202)
CHERRY LANE (T-408)
192
LAWRENCE A. TROILO
AND
CHARLOTTE TROILO
218A
PHILADELPHIA
ELECTRIC COMPANY
216
PHILADELPHIA
ELECTRIC COMPANY
220
JAYSHREERAM LLC
224A
1155 DEKALB
ASSOCIATES LLC
226
AUGUSTINE R. KLICKA,
AMELIA A. KLICKA AND
VINCENT J, KLICKA, JR.,
TRUSTEES
228A
WILLIAM L. MCKERNAN
AND RACHEL MCKERNAN
222
FRANCIS G. MCMULLAND
AND
BARBARA C. MCMULLAN
230
NIYANTA J.
BOGHARA
AND
BHAVISHA D.
DUDHAT
232
STANLEY VARE,
JR.
234
SALVATORE &
DAWN PILEGGI
236
MI YOUNG AHN
238
CCS ASSOCIATES LP
240
DAWSON W. DECK AND
VIRGINIA M. DECK
213
B. JAY BAGDIS
215A
SHERMAN AND ROSEN PARTNERSHIP
217A
AARON SWEI
AND HESU SWEI
219A
DR. ROBERT J.
MIRABILE
221
PENN PARK
INVESTMENTS LLC
223
RAVINDRA B &
KUSUM L MURARKA
225
ANNA &
PALAMIDES
FRANCO MERTOLI
227
1016 DEKALB PIKE LP &
1016 DEKALB PIKE LLC
229A
LEONI FAMILY-NEW HANOVER
SQUARE, LP

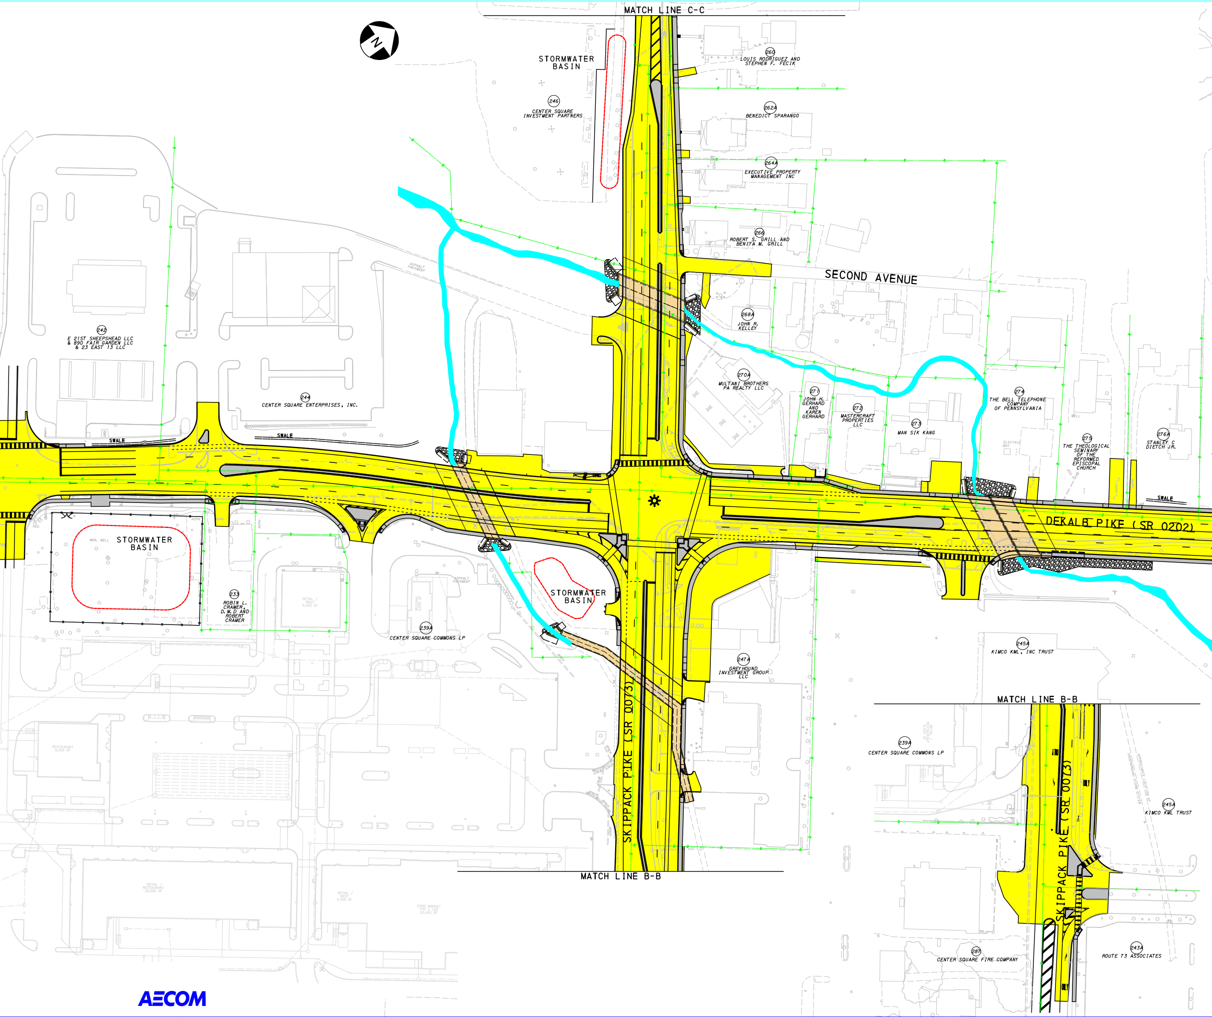
MATCH LINE C-C
STORMWATER BASIN
246
CENTER SQUARE INVESTMENT PARTNERS
260
LOUIS RODRIGUEZ AND STEPHEN F. FECIK
262A
BENEDICT SPARANGO
264A
EXECUTIVE PROPERTY MANAGEMENT INC
266
ROBERT S. GRILL AND BENITA M. GRILL
SECOND AVENUE
268A
JOHN R. KELLEY
270A
MULTANI BROTHERS PA REALTY LLC
271
JOHN H. GERHARD AND KAREN GERHARD
272
MASTERCRAFT PROPERTIES LLC
273
MAN SIK KANG
274
THE BELL TELEPHONE COMPANY OF PENNSYLVANIA
275
THE THEOLOGICAL SEMINARY OF THE REFORMED EPISCOPAL CHURCH
276A
STANLEY C DIETCH JR.
SWALE
242
E 21ST SHEEPSHEAD LLC & 890 FAIR GARDEN LLC & 23 EAST 13 LLC
244
CENTER SQUARE ENTERPRISES, INC.
SWALE
SWALE
ASPHALT PAVEMENT
STORMWATER BASIN
MON. WELL
233
ROBIN L. CRAMER, D.M.D AND ROBERT CRAMER
RETAIL / REST 6,400 SF
BUILDING 2,000 SF
239A
CENTER SQUARE COMMONS LP
STORMWATER BASIN
DEKALB PIKE (SR 0202)
245A
KIMCO KML, INC TRUST
247A
GREYHOUND INVESTMENT GROUP LLC
SKIPPACK PIKE (SR 0073)
MATCH LINE B-B
MATCH LINE B-B
239A
CENTER SQUARE COMMONS LP
245A
KIMCO KML TRUST
SKIPPACK PIKE (SR 0073)
287
CENTER SQUARE FIRE COMPANY
243A
ROUTE 73 ASSOCIATES
RESTAURANT
RETAIL / RESTAURANT
RETAIL
FOOD MARKET
N

AECOM

S. ROUTE 202 IMPROVEMENT PROJECT S.R. 0202, SECTION 610

U.S. Department of Transportation
Federal Highway Administration

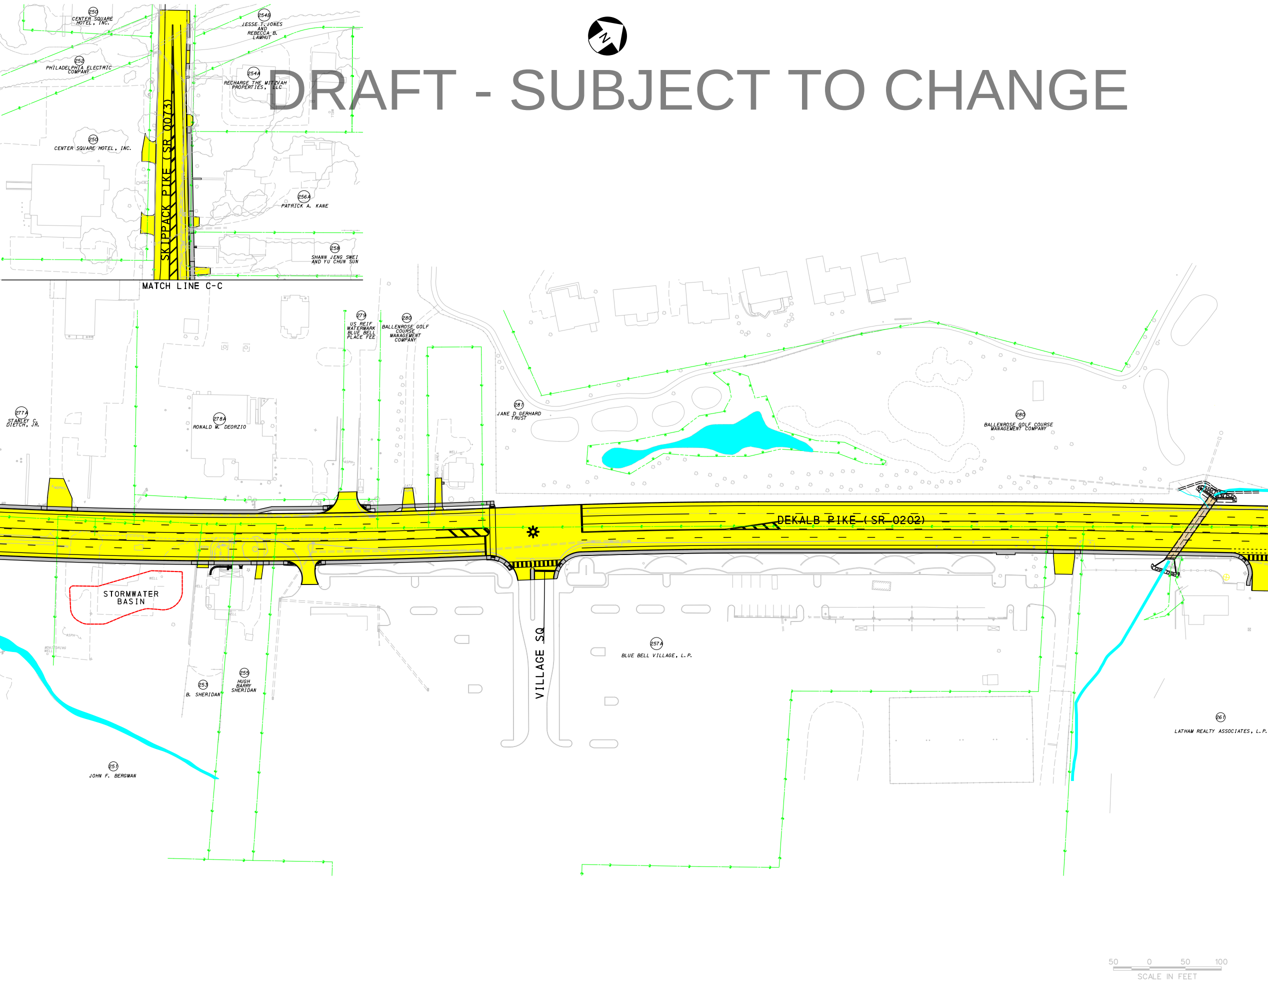
N
250
CENTER SQUARE HOTEL, INC.
254B
JESSE T. JONES AND REBECCA B. LAMHUT
252
PHILADELPHIA ELECTRIC COMPANY
254A
RECHARGE THE MITZVAH PROPERTIES, LLC
250
CENTER SQUARE HOTEL, INC.
SKIPPACK PIKE (SR 0073)
256A
PATRICK A. KANE
258
SHANN JENG SWEI AND YU CHUN SUN
MATCH LINE C-C
279
US REIF WATERMARK BLUE BELL PLACE FEE
280
BALLENROSE GOLF COURSE MANAGEMENT COMPANY
281
JANE D GERHARD TRUST
280
BALLENROSE GOLF COURSE MANAGEMENT COMPANY
277A
STANLEY C. DIETCH, JR.
278A
RONALD M. DEORZIO
DEKALB PIKE (SR 0202)
STORMWATER BASIN
VILLAGE SQ
257A
BLUE BELL VILLAGE, L.P.
255
HUGH BARRY SHERIDAN
253
B. SHERIDAN
251
JOHN F. BERGMAN
261
LATHAM REALTY ASSOCIATES, L.P.
50
0
50
100
SCALE IN FEET

DRAFT - SUBJECT TO CHANGE

AECOM

pennsylvania
DEPARTMENT OF TRANSPORTATION

PennDOT Local Technical Assistance Program

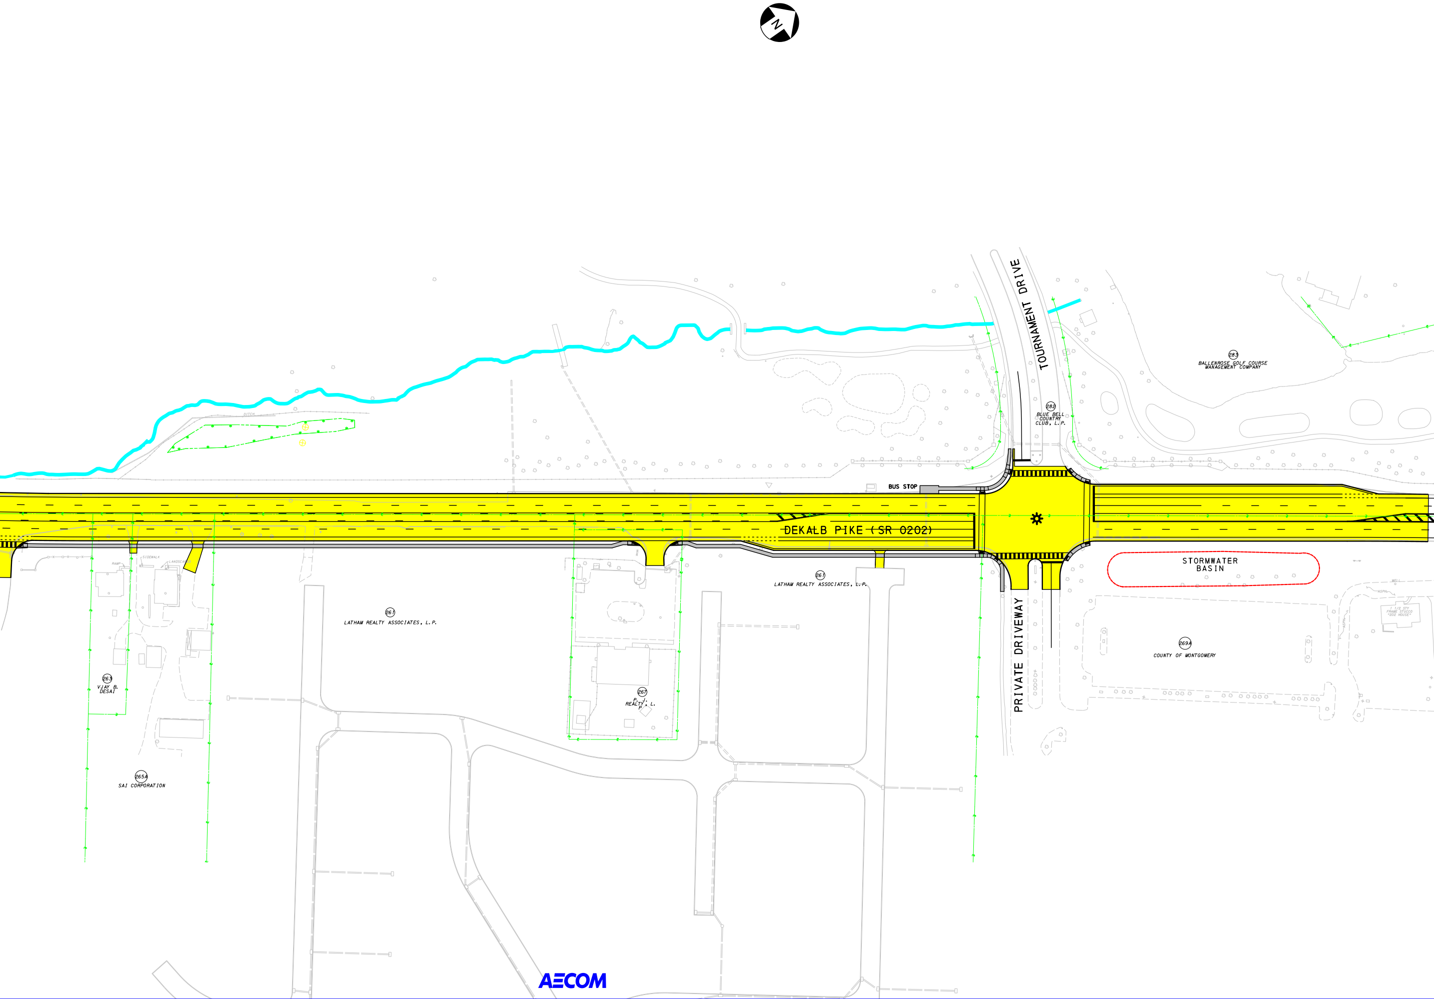
N
TOURNAMENT DRIVE
283
BALLENROSE GOLF COURSE MANAGEMENT COMPANY
282
BLUE BELL COUNTRY CLUB, L.P.
DITCH
BUS STOP
DEKALB PIKE (SR 0202)
STORMWATER BASIN
RAMP
SIDEWALK
LANDSCAPED
263
VJAY B. DESAI
265A
SAI CORPORATION
261
LATHAM REALTY ASSOCIATES, L.P.
267
P. J. REALTY, L. P.
261
LATHAM REALTY ASSOCIATES, L.P.
PRIVATE DRIVEWAY
269A
COUNTY OF MONTGOMERY
WELL
ASPH.
ASPH.
1 1/2 STY FRAME STUCCO "202 HOUSE"
AECOM

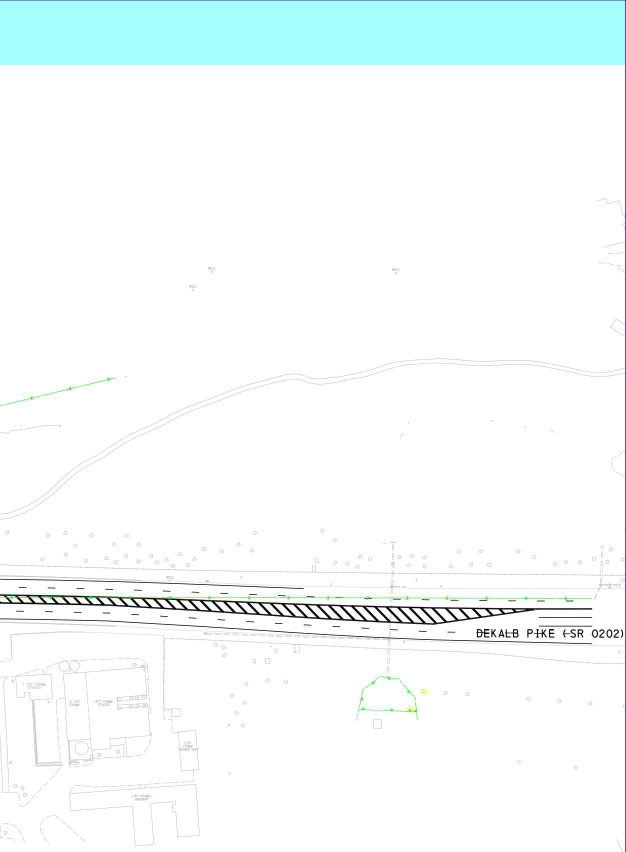
WELL
WELL
WELL
WELL
1 STY FRAME STUCCO
2 STY FRAME
1 STY FRAME STUCCO
1 STY FRAME DOUBLE GAR
1 STY FRAME/ MASONRY
DEKALB PIKE (SR 0202)

LEGEND

WETLAND AREA
PROPERTY LINE
PROPOSED SIDEWALK
PROPOSED PAVEMENT
WATERWAY
RETAINING WALL

HISTORIC BOUNDARY
TRAFFIC SIGNAL
PARCEL NUMBER
PROPOSED STRUCTURE
PROPOSED SOUND BARRIER WALL